PLAT AND RECORD

COUNTY BUILDING
CITY OF JANESVILLE

427
VOL. 5

Of a Survey on Section 29 T 2 R 11 E. of the 4 P. M. in PLYMOUTH Township

Rock County, Wisconsin, made MAY the 22 1978

I hereby certify that the following is a correct record of said survey as made by me.

Donald Barnes
County Surveyor.

THE GEO. F. BARNARD COMPANY, ST. LOUIS

WISCONSIN
DONALD A. BARNES
S-1210
JANESVILLE
WI.
LAND SURVEYOR

E 1/4 COR SEC 29

DUG & FOUND NOTHING. ESTABLISHED CORNER AS CALLED FOR IN LOCKE'S REMONUMENTATION NOTES (1868) & CHURCH'S SURVEY (1855). LOCKS NOTES STATES THE CORNER IS IN LINE WITH THE ℄ OF THE ROAD TO THE NORTH & THE WEST EDGE OF THE OF THE ROAD TO THE SOUTH. CHURCH'S SURVEY NOTES THE DISTANCE & BEARING TO THE SOUTH CORNER OF THE HOUSE. THERE IS A LARGE DISCREPANCY BETWEEN THE RECORD & ACTUAL DISTANCE TO THE NE CORNER.

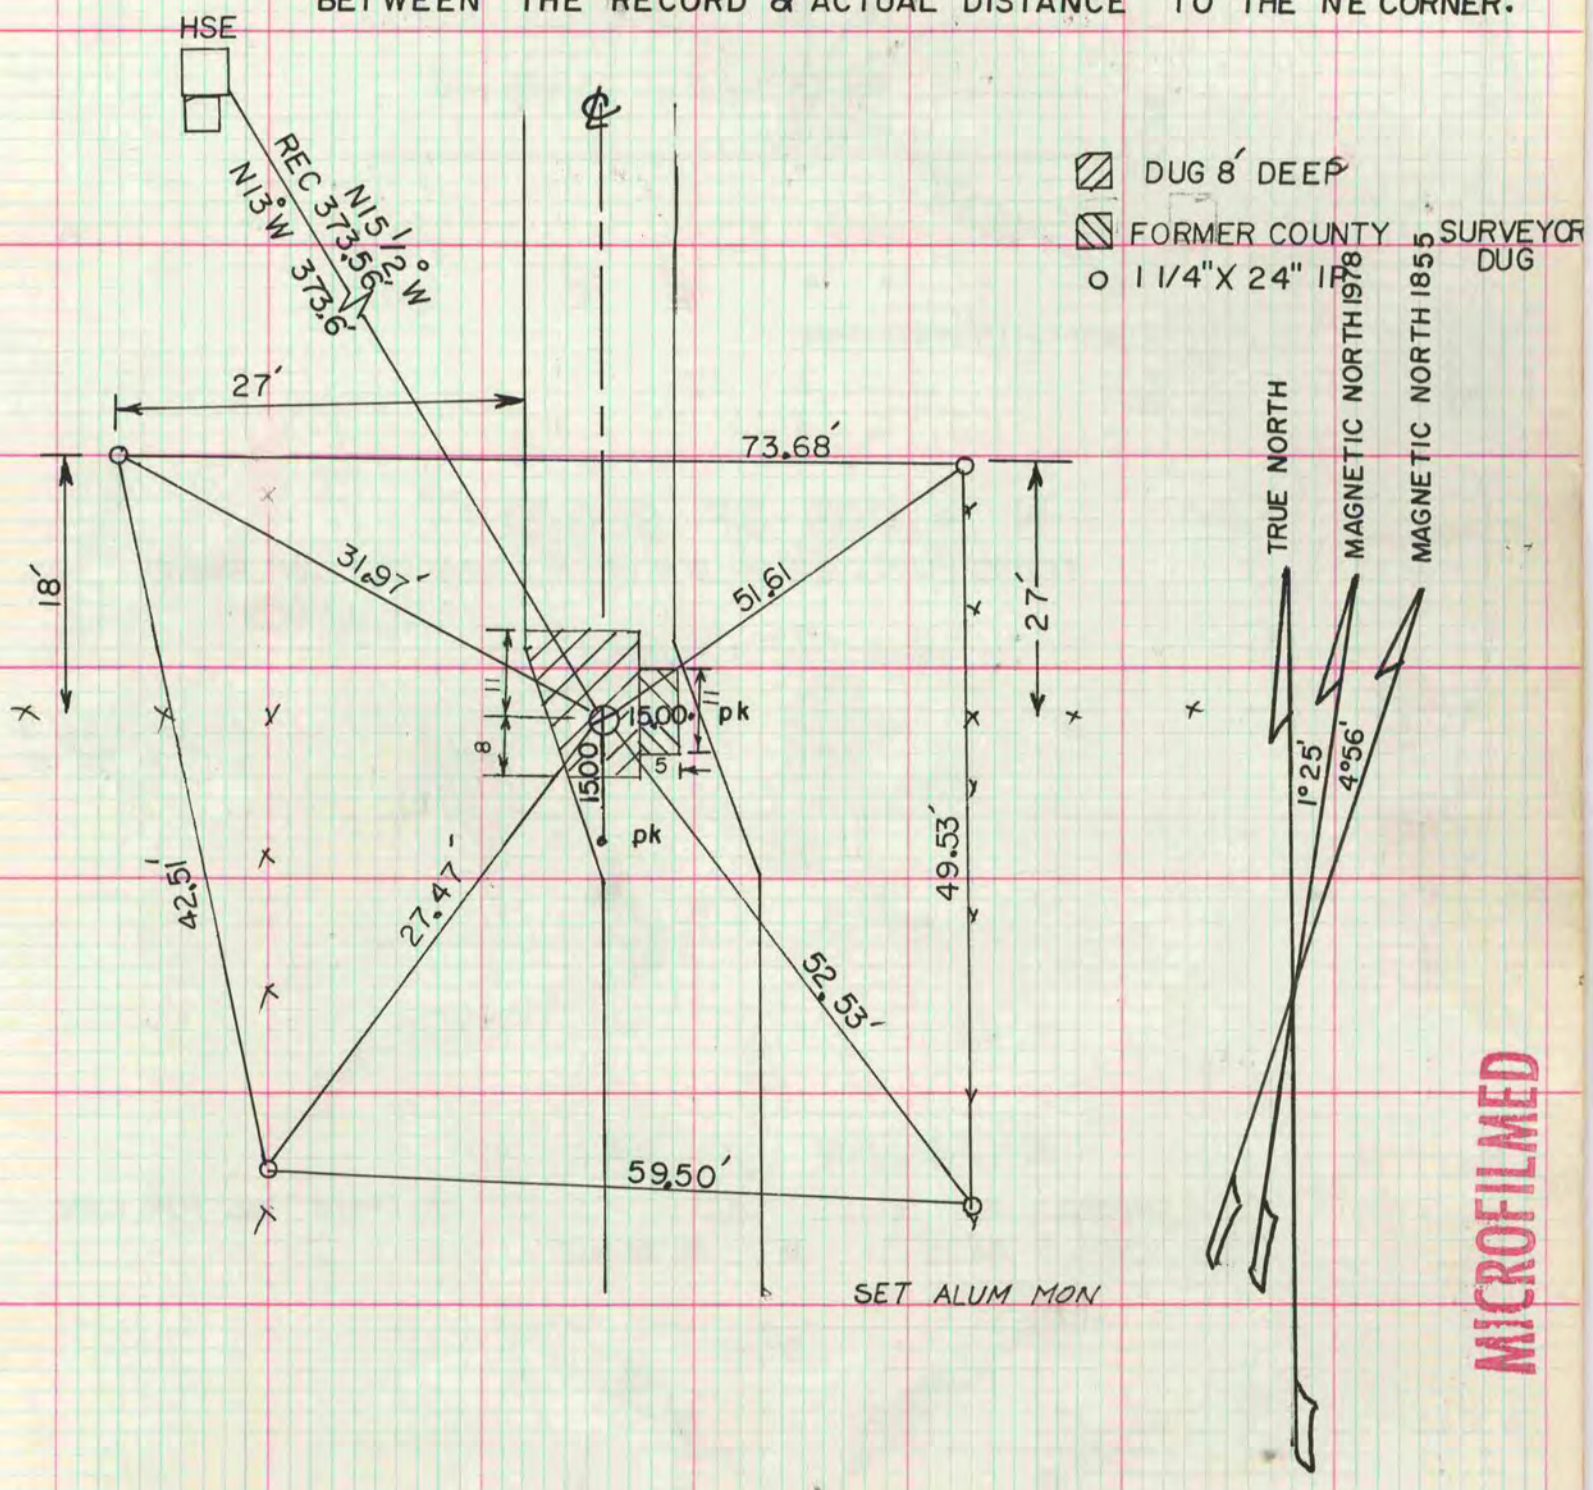

MICROFILMED