380

PLAT AND RECORD

VOL. 5

Of a Survey on Section 24 T 2 R 14 E. of the 4 P. M. in BRADFORD Township

Rock County, Wisconsin, made DEC the 16 19 77

I hereby certify that the following is a correct record of said survey as made by me.

COUNTY BUILDING
CITY OF JANESVILLE

Donald Barnes

County Surveyor.

MICROFILMED

E 1/4 COR. SEC 24-2-14

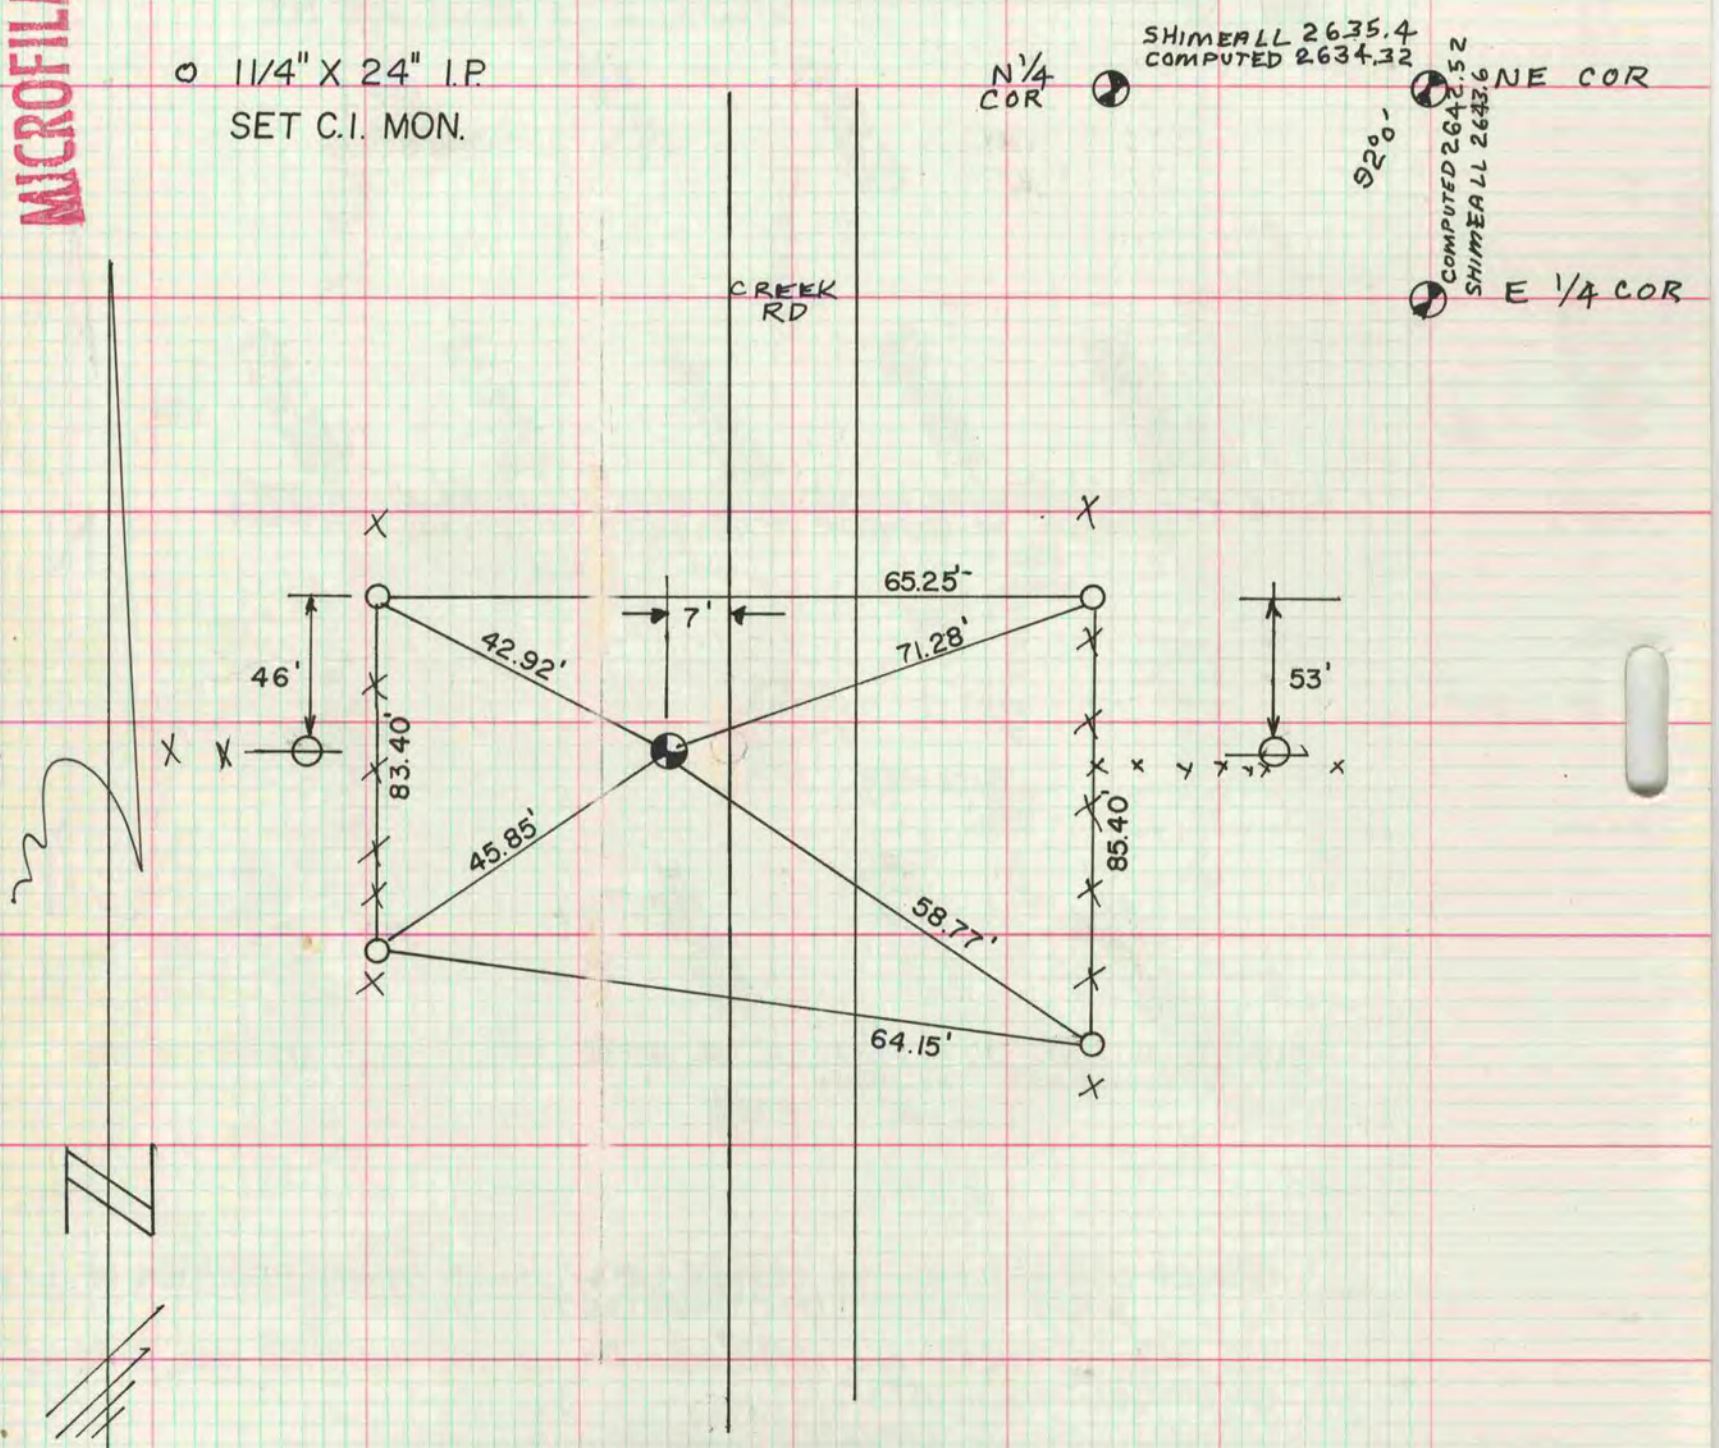

CORNER ESTABLISHED FROM SURVEY BY CLAYTON SHIMEALL. USED RECORD ANGLE FROM NORTH LINE SEC. 24 AND SET AT PRORATED DISTANCE

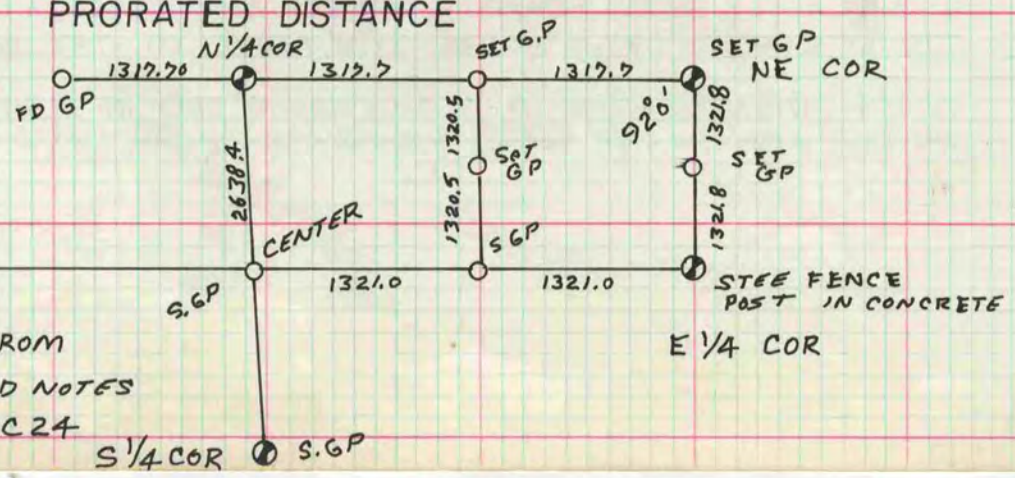

DATA COPIED FROM
C. SHIMEALL FIELD NOTES
OF NOV, 1935 SEC 24